preliminary

ESTIMATING DRAWING ONLY, DO NOT BUILD FROM THESE PLANS, CHANGES WILL OCCUR!!

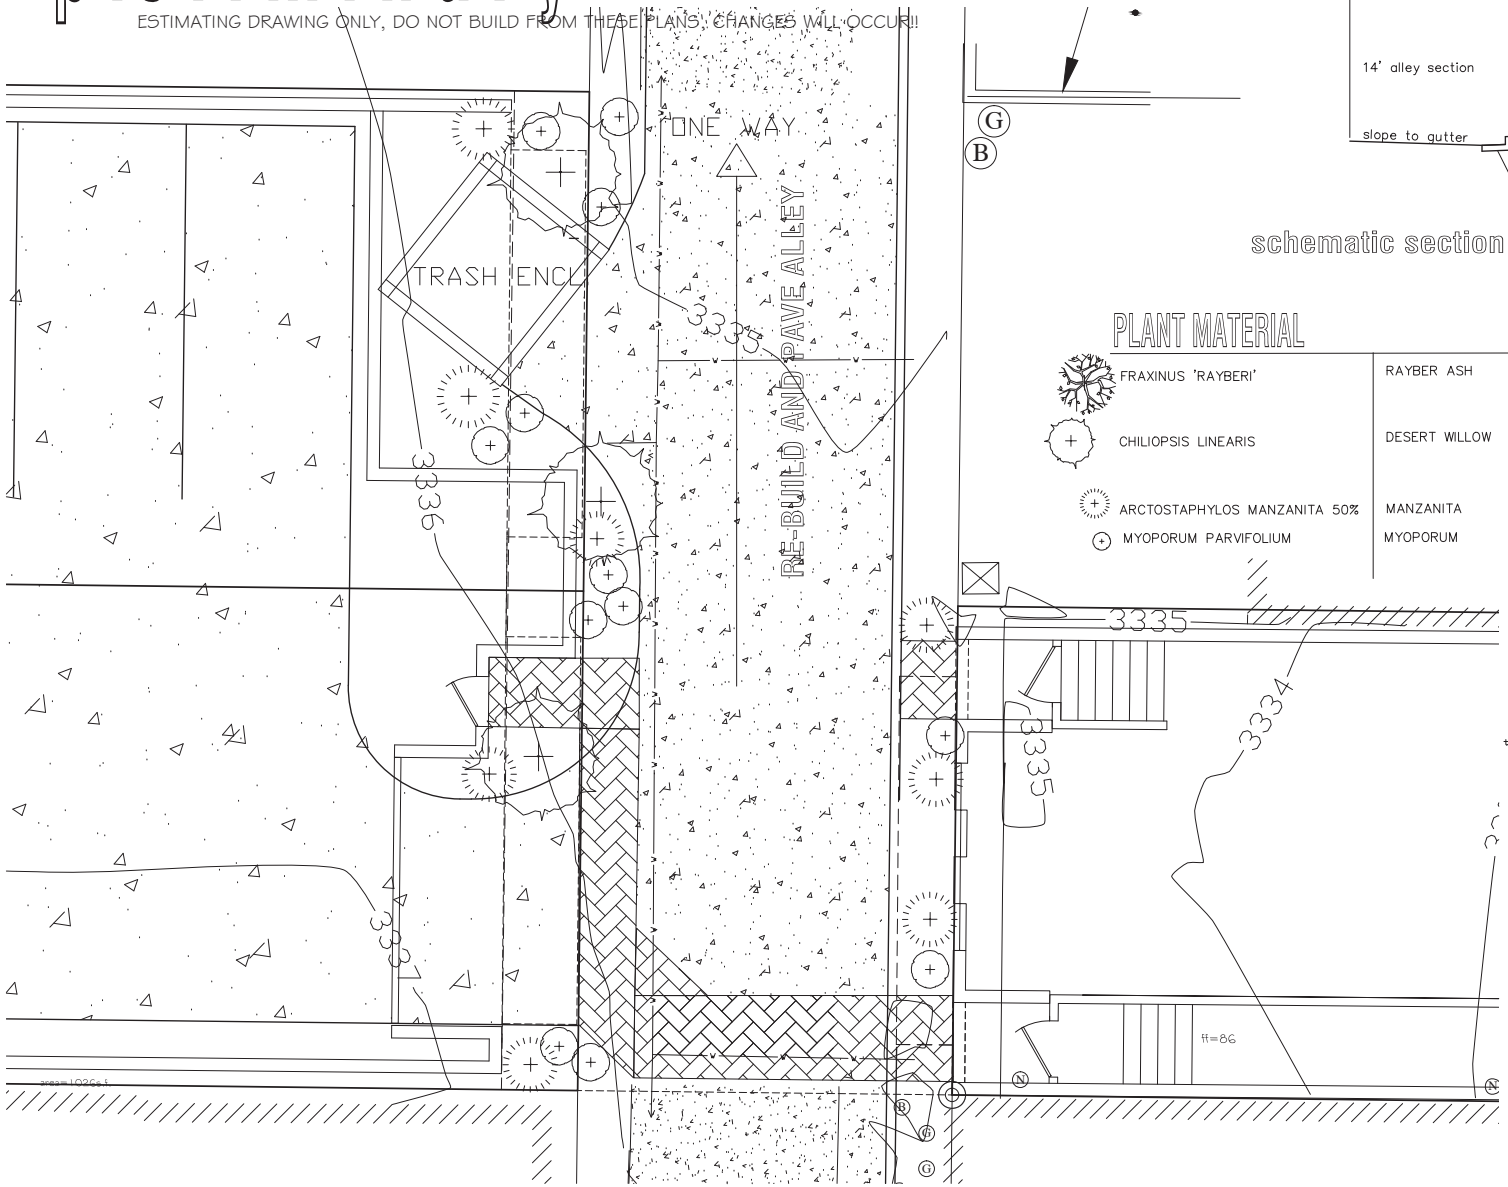

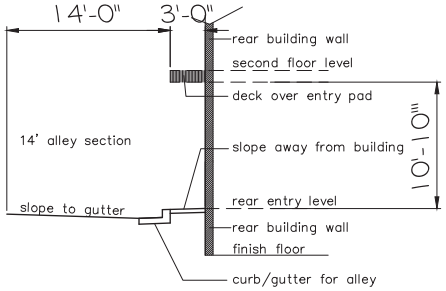

schematic section through alley, n.t.s.

PLANT MATERIAL

FRAXINUS 'RAYBERI'	RAYBER ASH	#15 CAN	0
CHILIOPSIS LINEARIS	DESERT WILLOW	#5 CANS	3
ARCTOSTAPHYLOS MANZANITA 50%	MANZANITA	#5 CANS	7
MYOPORUM PARVIFOLIUM	MYOPORUM	#1 CANS	12

VICINITY MAP

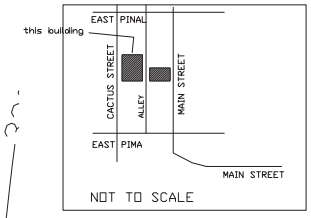

ALLEY SCHEMATIC

REVISIONS | BY

Biasini/Mauplin
ARCHITECTURE, LANDSCAPE ARCHITECTURE
735 SOUTH 3RD. STREET, WILLIAMS, AZ 86046
928-282-2328

LE MAIN 919 MIXED USE BUILDINGS
John/Val Haupt, Michelle Haupt
MAIN STREET and CACTUS
COTTONWOOD, AZ

DATE 5/24/16
SCALE N.T.S.
DRAWN SJB
JOB MJS415
SHEET NO.
LR
OF x