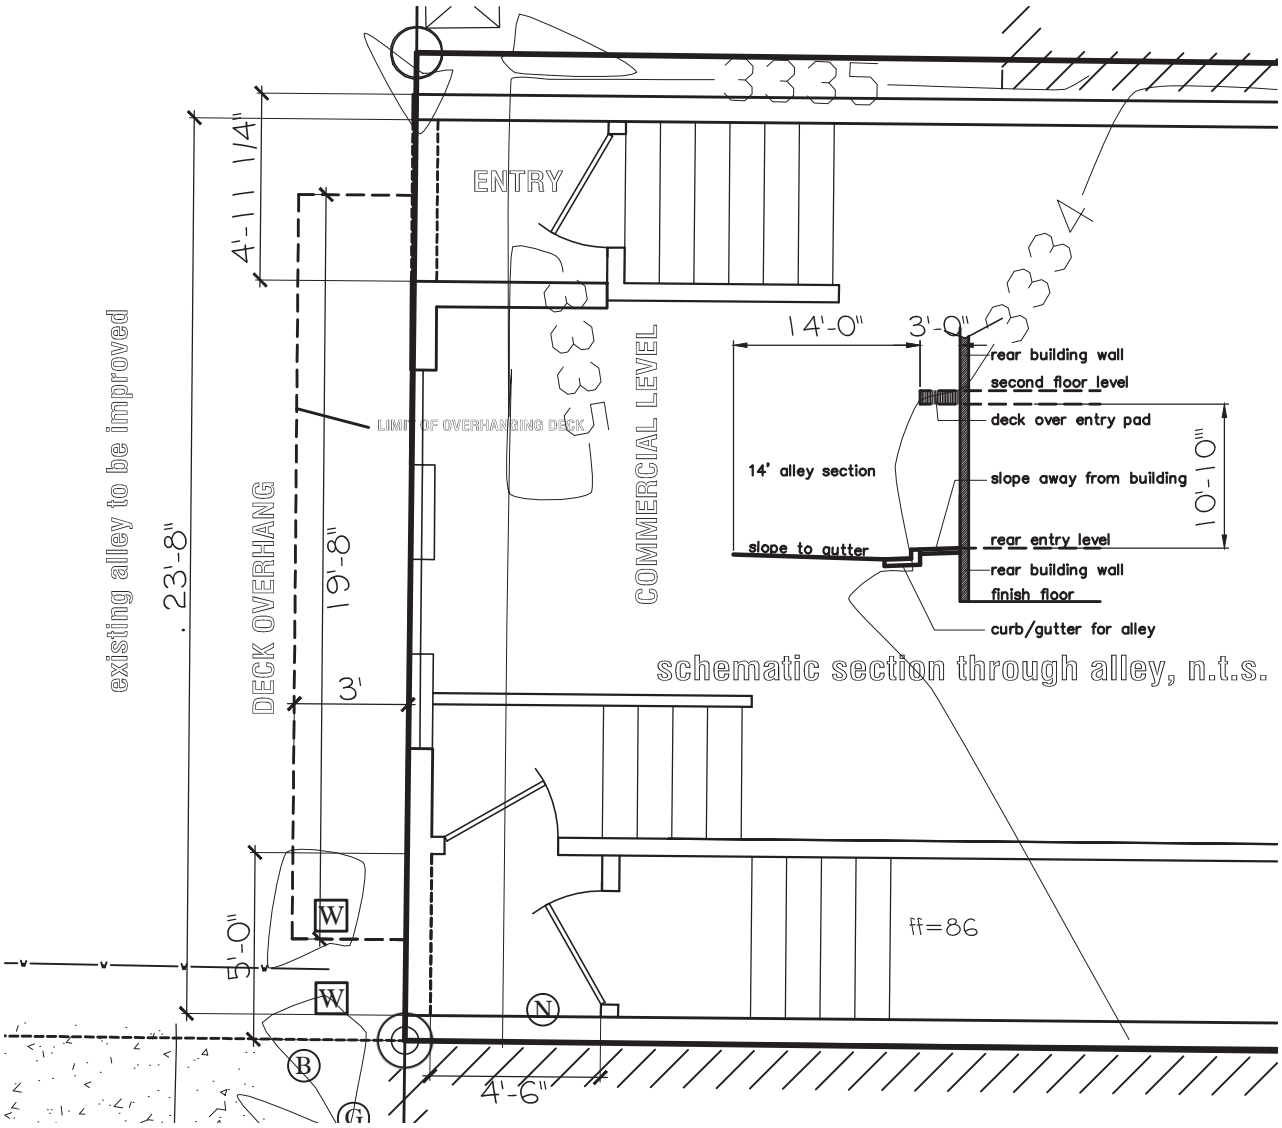

OWNERSHIP INFORMATION:

PARCELS #: 406-22-015 & 020 AND 021
PHYSICAL LOCATION : VACANT LOT, WEST SIDE OF MAIN, AND EAST SIDE OF CACTUS, VACANT
DOWNTOWN, NO ADDRESSES ASSIGNED
OWNER : LaMain 919 LLC
MAILING ADDRESS: 10008 SOUTH BEND DRIVE
SCOTTSDALE, AZ 85255
TELEPHONE: LaMain 919 LLC: 602-757-4398

VICINITY MAP

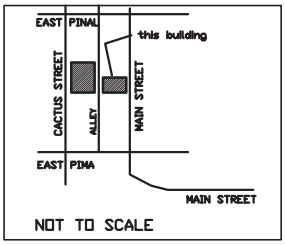

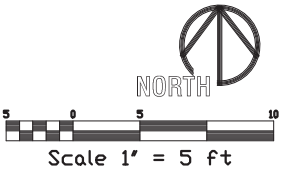

DECK EXHIBIT

REVISIONS	BY

Biasini/Maturini
ARCHITECTURE, LANDSCAPE ARCHITECTURE
135 SOUTH 3RD. STREET, WILLIAMS, AZ 86046
928-212-2029

LA MAIN 919 MIXED USE BUILDINGS
John/Val Haupt, Michelle Haupt
MAIN STREET and CACTUS
COTTONWOOD, AZ

DATE 8/15/16
SCALE 1/5"= 1'-0"
DRAWN SJB
JOB MJS415
SHEET NO.
C
OF x